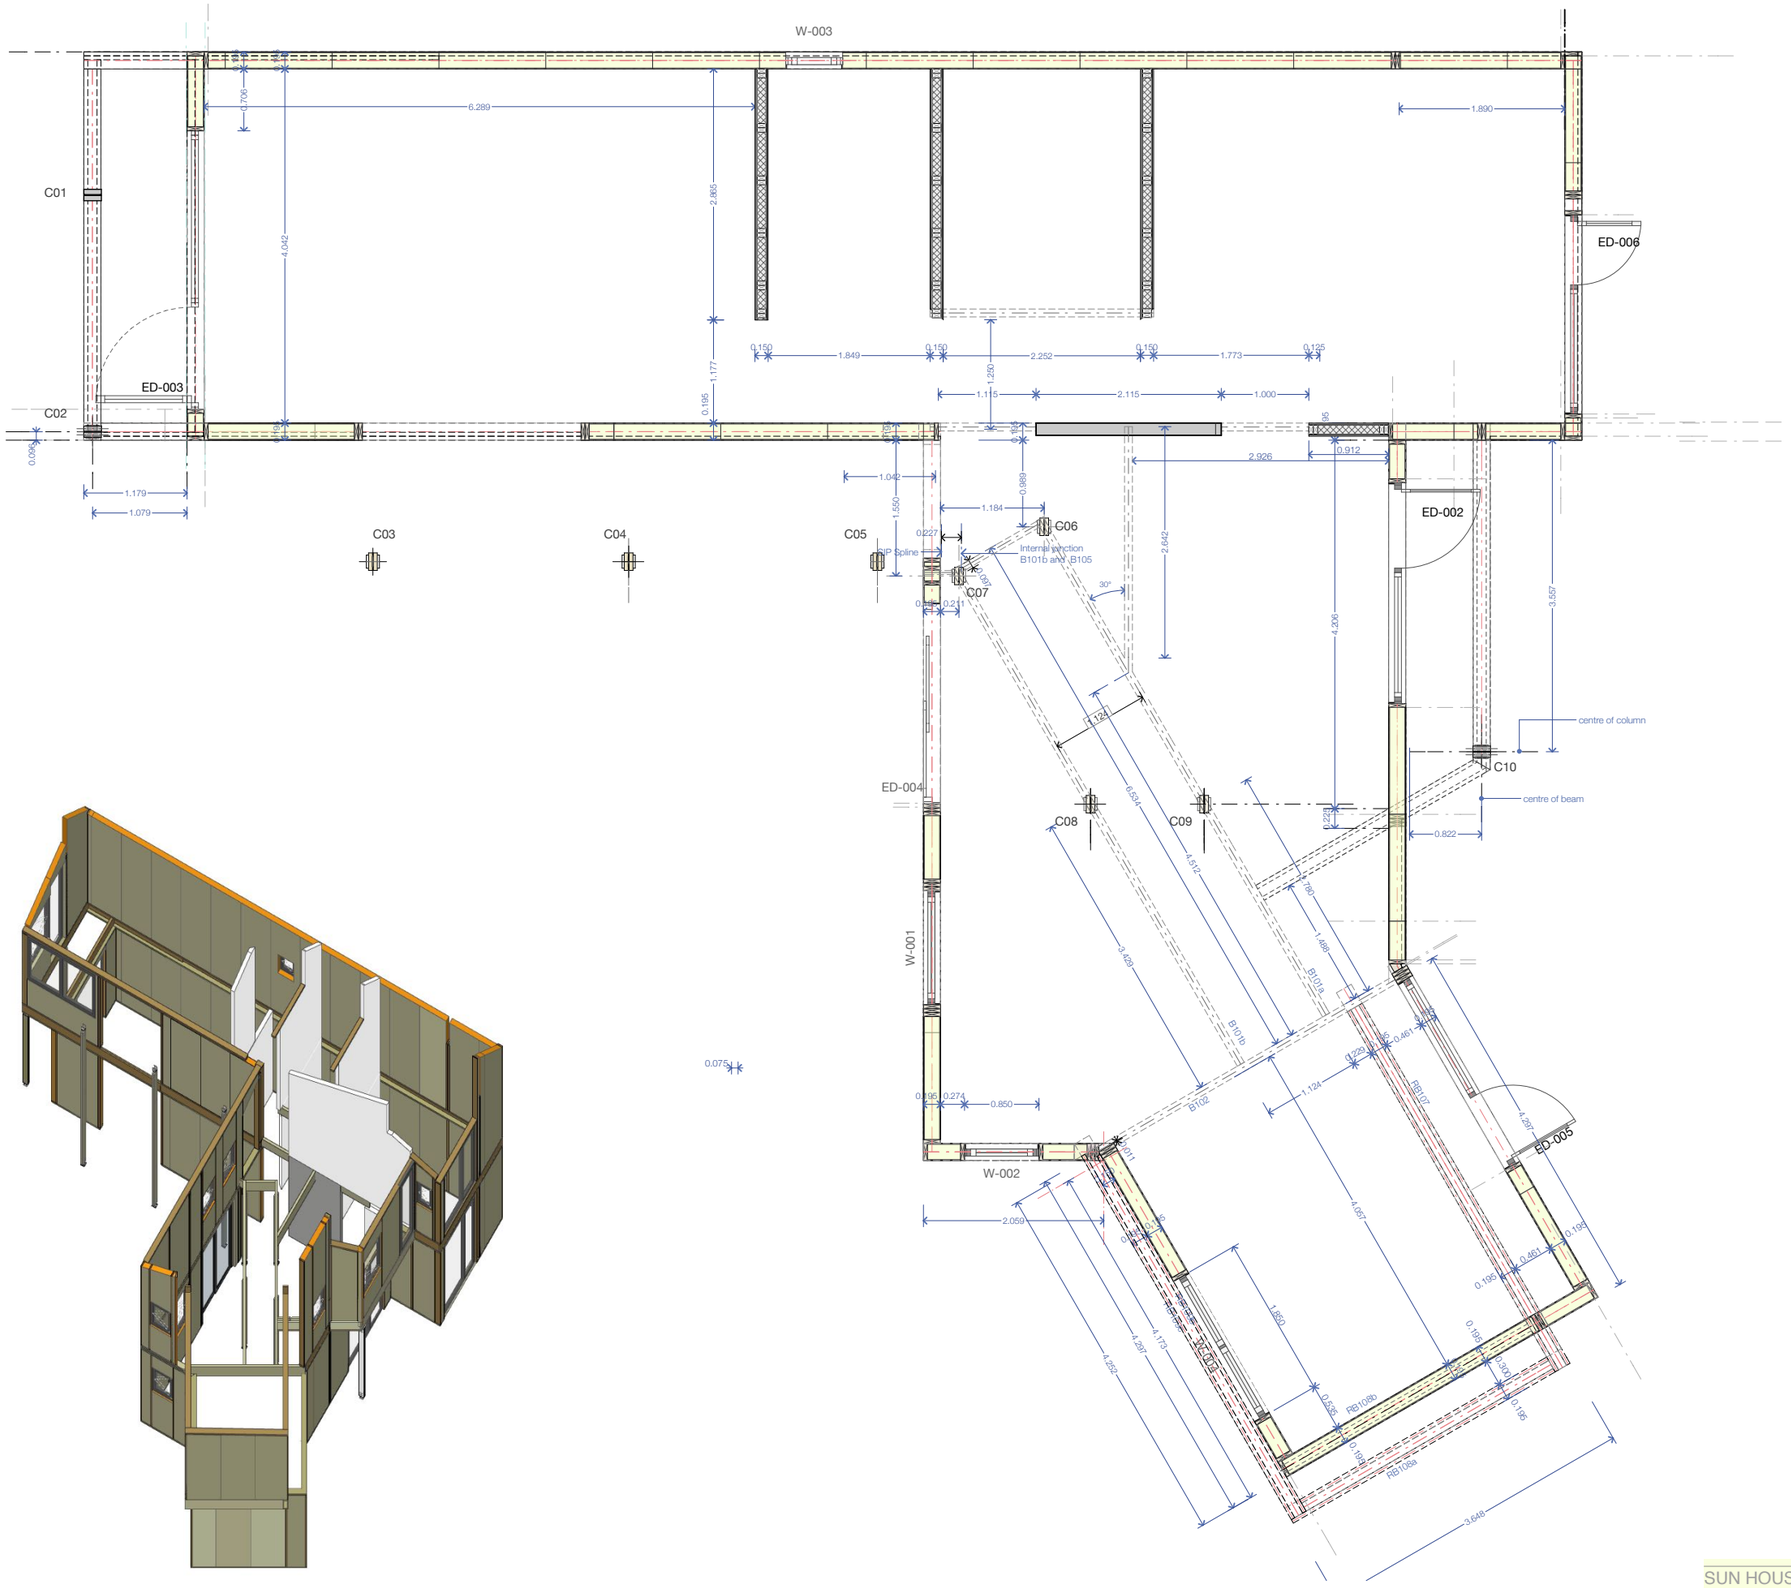

SUN HOUSE LAYOUT PLANS [1:70]

FIRST FLOOR STRUCTURE SH **E.104**

SCALE AT A3: 1:70, 12/02/2017 13:28 SH[E] 170206.pln

Steve Ferrar Architect steve.ferrar@mac.com steveferrar.co.uk 07539293556