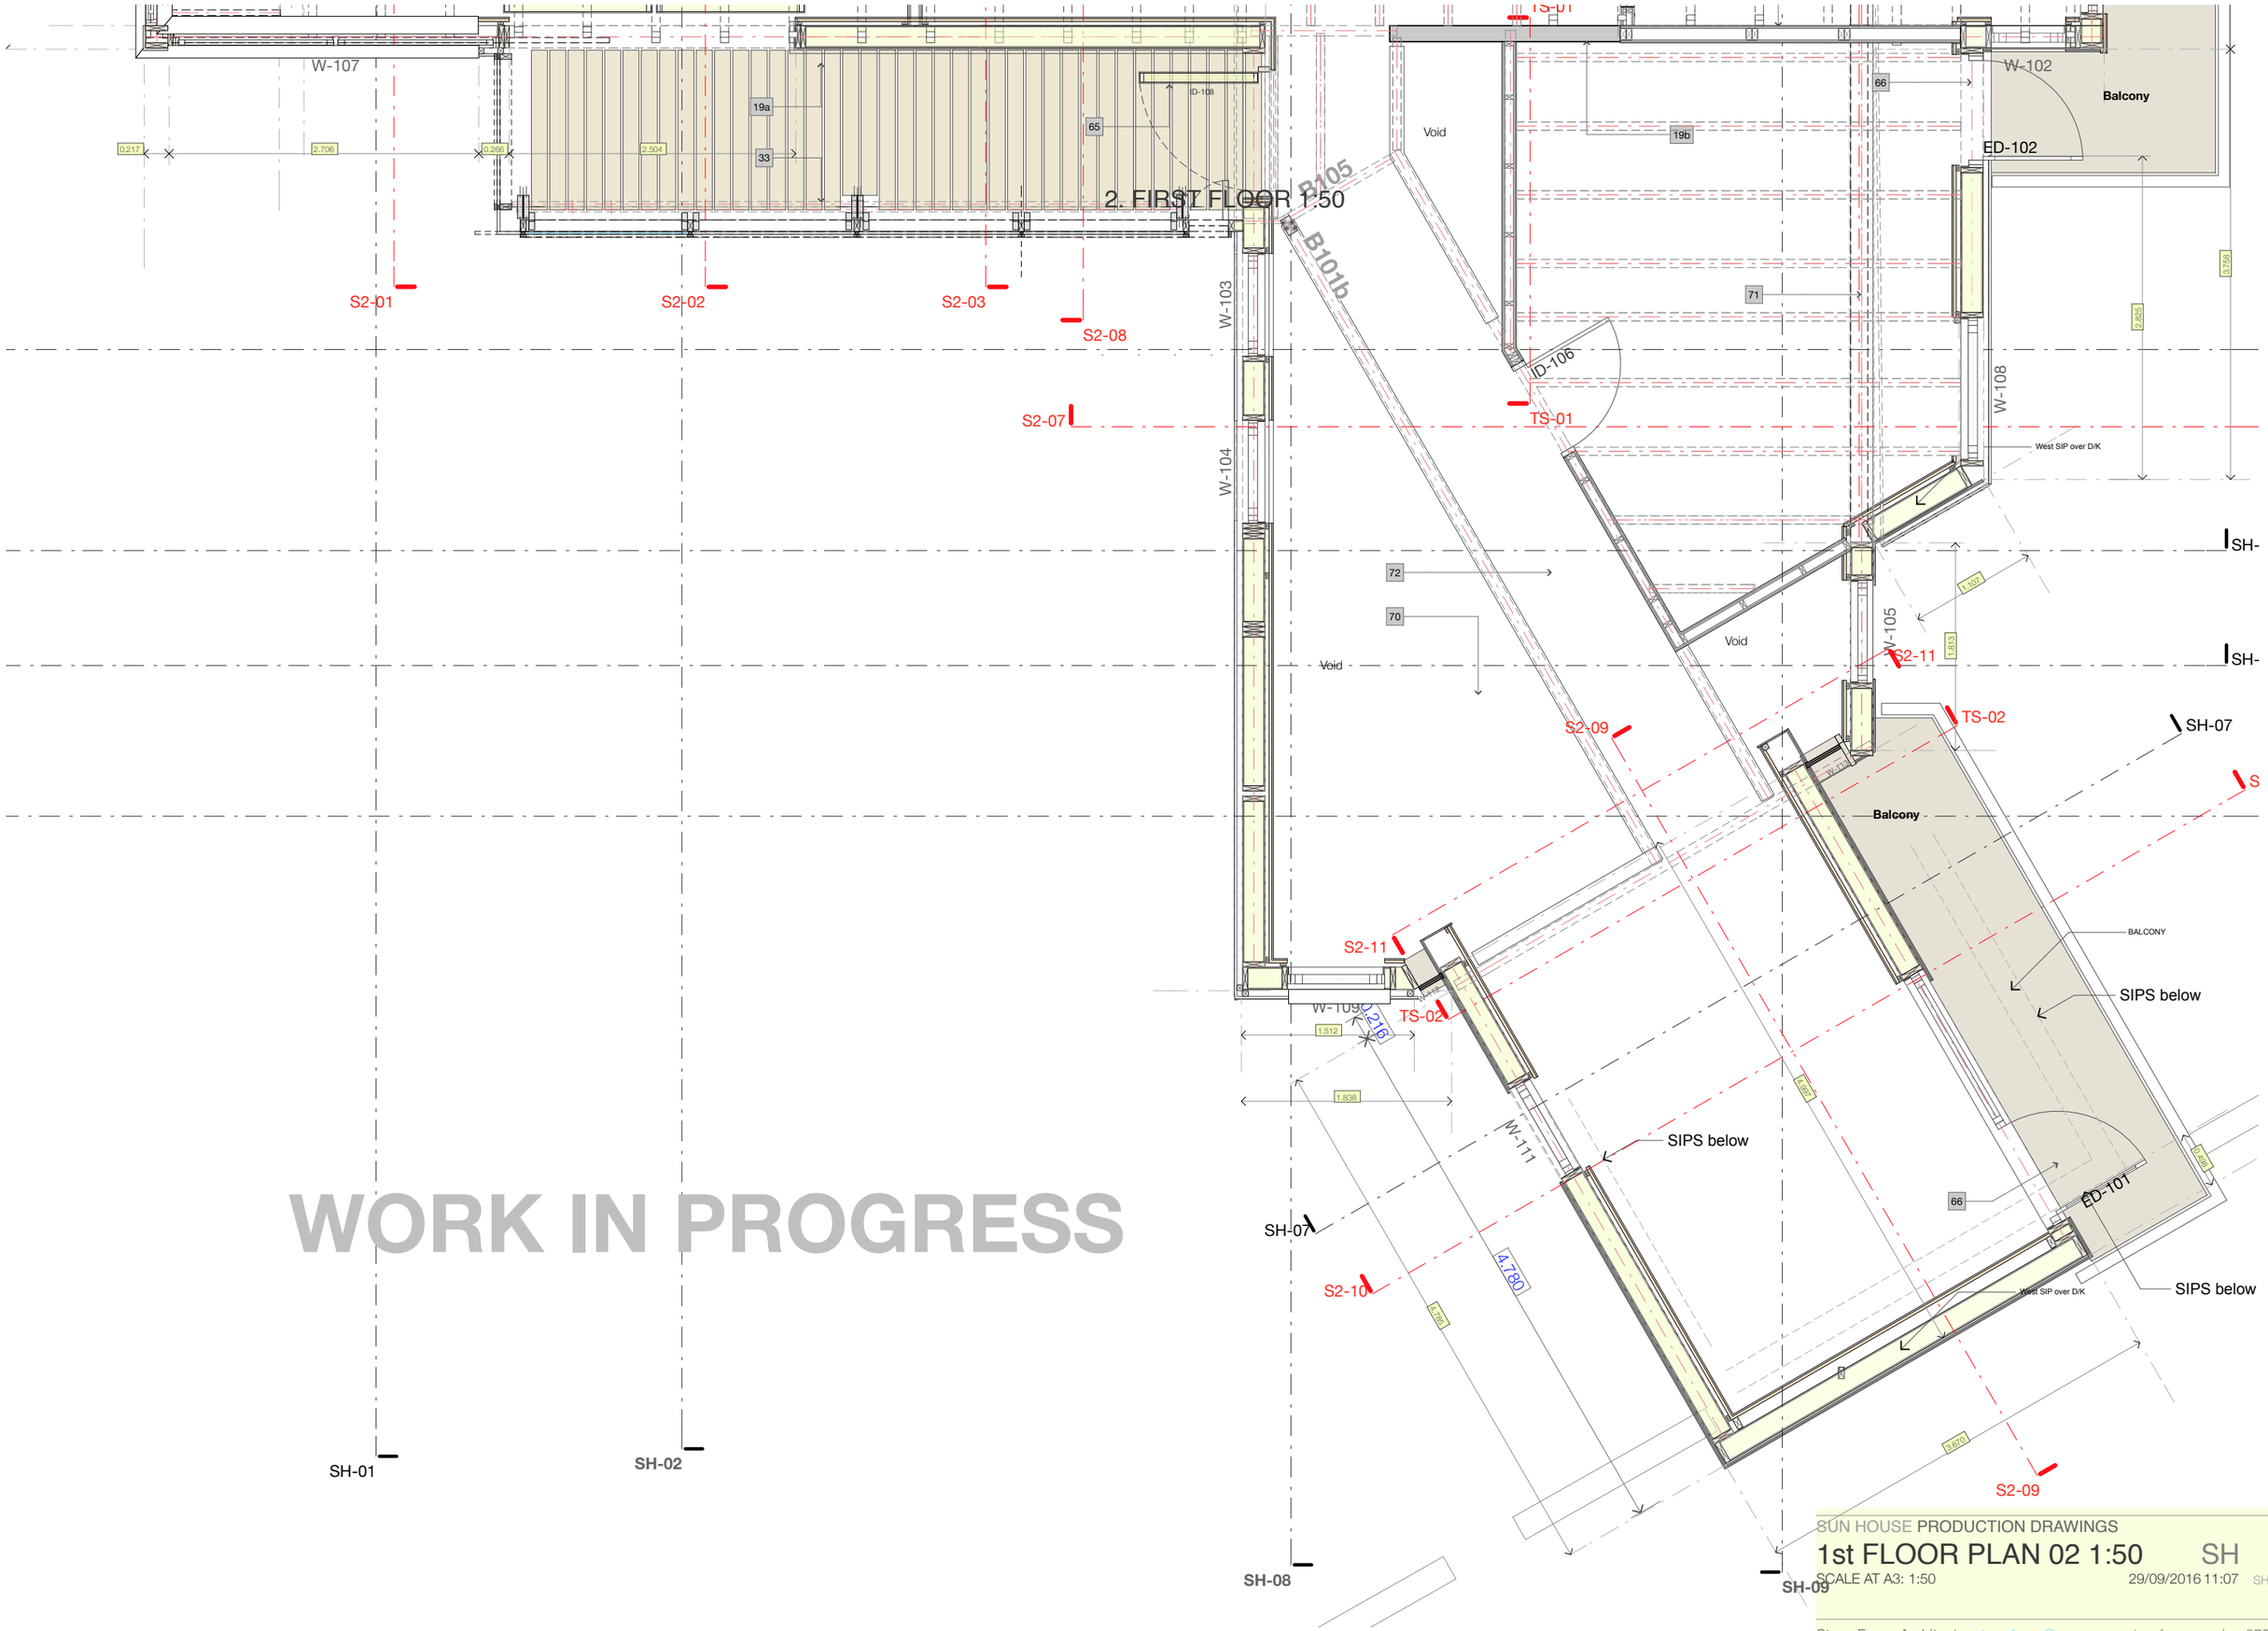

SUN HOUSE PRODUCTION DRAWINGS

1st FLOOR PLAN 02 1:50

SH **PD.40**

SCALE AT A3: 1:50 29/09/2016 11:07 SH[E] 160928.pln

Steve Ferrar Architect steve.ferrar@mac.com steveferrar.co.uk 07539293556